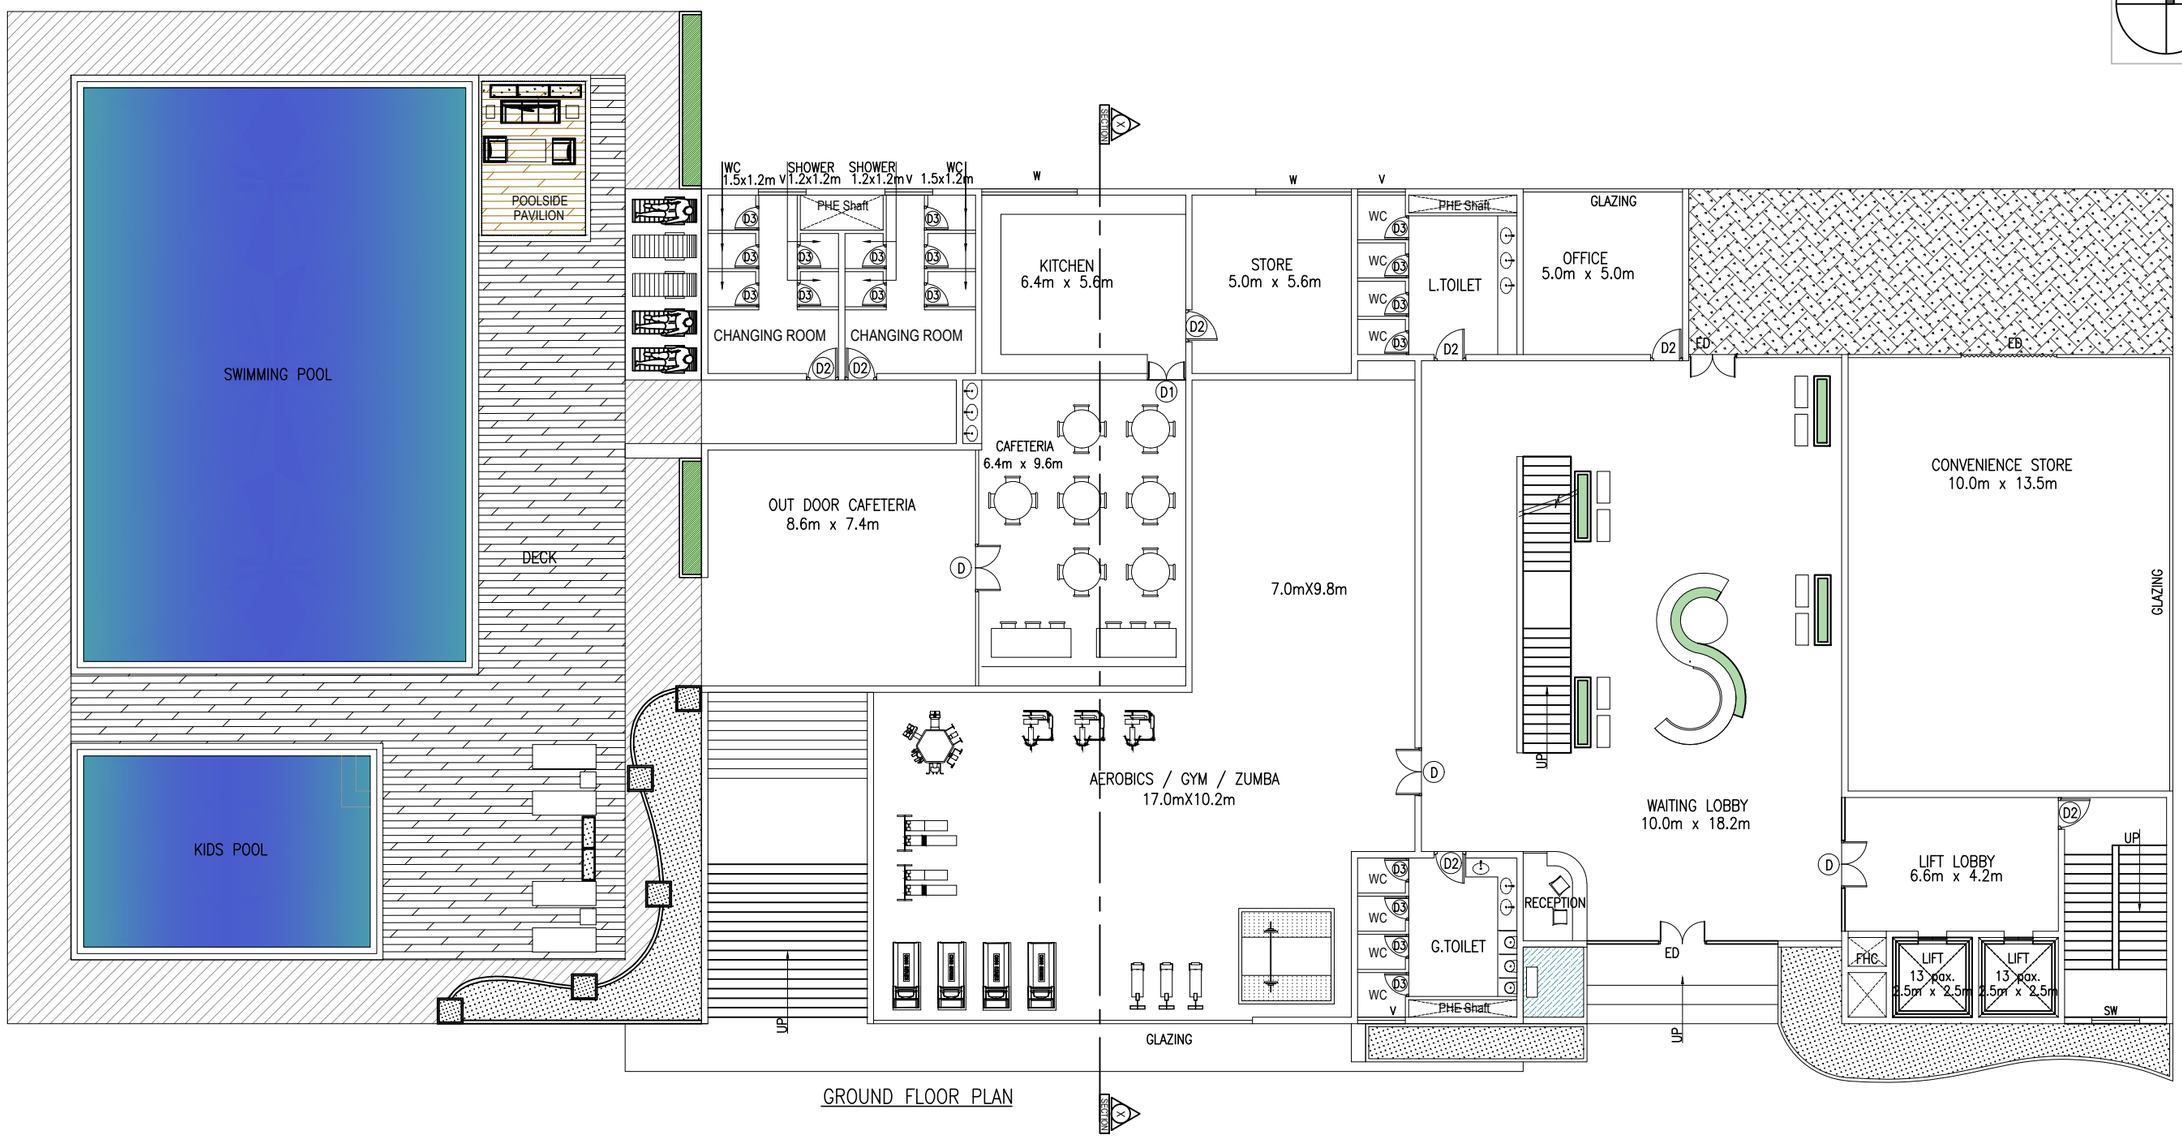

GROUND FLOOR PLAN

SCHEDULE OF OPENINGS :	
TYPE	SIZES
ED	3.0m X 2.4m
D	1.5m X 2.1m
D1	1.2m X 2.4m
D2	1.0m X 2.1m
W	3.0m X 1.8m
SW	2.0m X 1.5m
V	1.5m X 0.9m

BANGALORE DEVELOPMENT AUTHORITY
OFFICE OF THE EXECUTIVE ENGINEER
T.CHOWDAIAH ROAD, KUMARAPARK WEST,
BENGALURU – 560020

PROJECT TITLE:

PROPOSED CONSTRUCTION OF 3 BHK+DH, 3BHK, 4BHK+DH, 4 BHK HOUSING PROJECT & RECREATION CENTER AT KALATHAMMANAHALLI (Dr.Shivaram Karanth Layout)
SY NO 46, 47, 47, 3,&47/4
KALATHAMMANAHALLI BANGALORE

DRAWING TITLE:

RECREATION CENTER GROUND FLOOR PLAN

DRAWING NUMBER	REV
A-01	T0